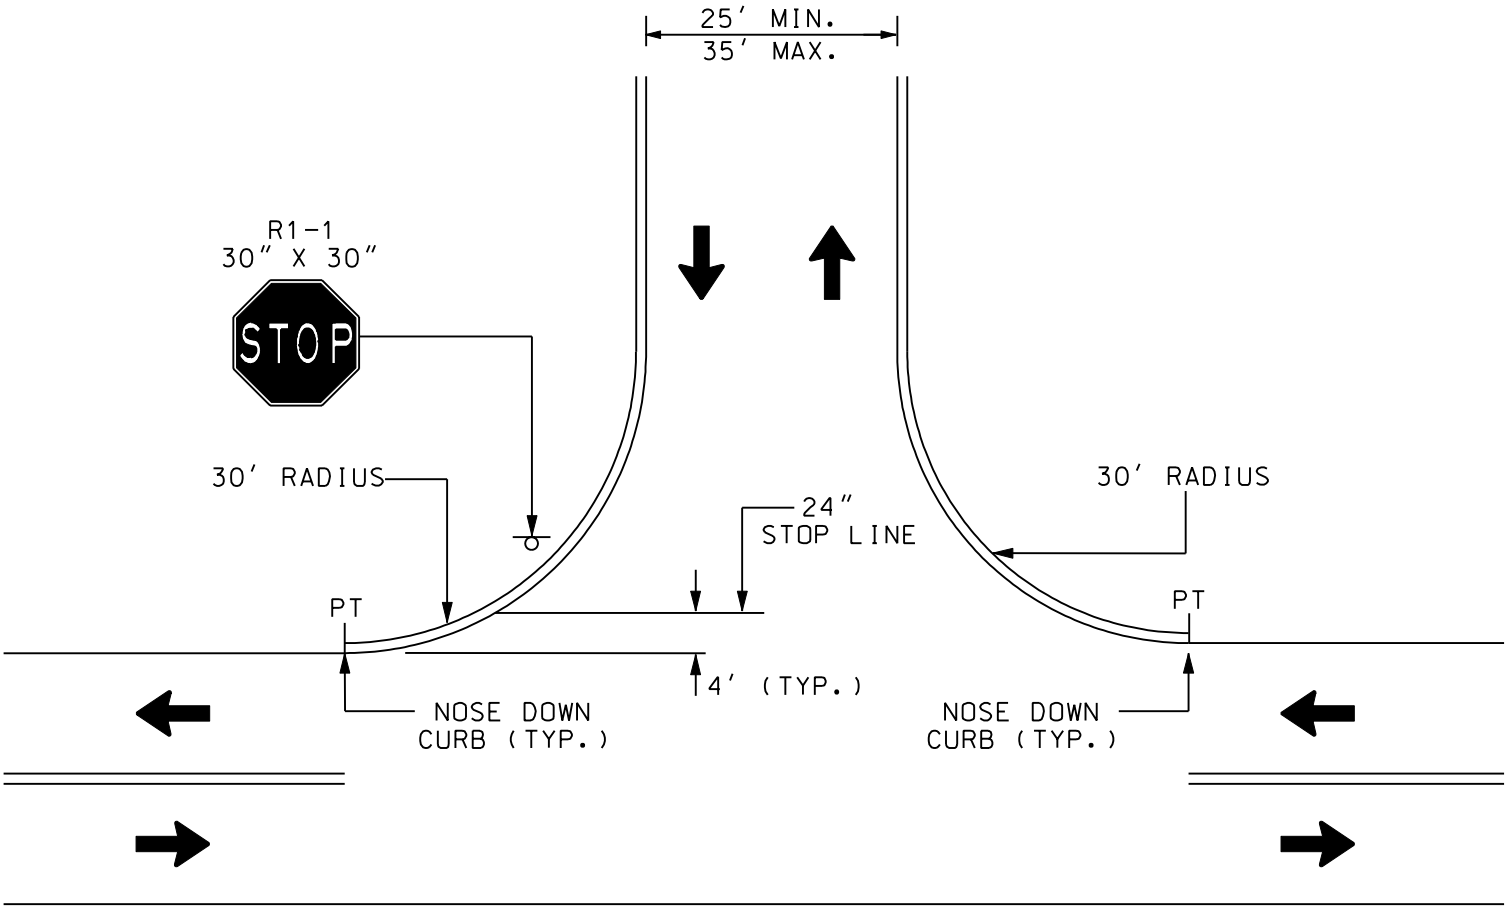

NOTES:

1. MINIMUM CHANNELIZATION IS SHOWN.
2. TURNING LANES ARE NOT SHOWN.
3. REFER TO 11.0 FOR ENTRANCE DESIGN STANDARDS.

COMMERCIAL
TWO-WAY ENTRANCE
ENGINEERING ACCESS PERMITS