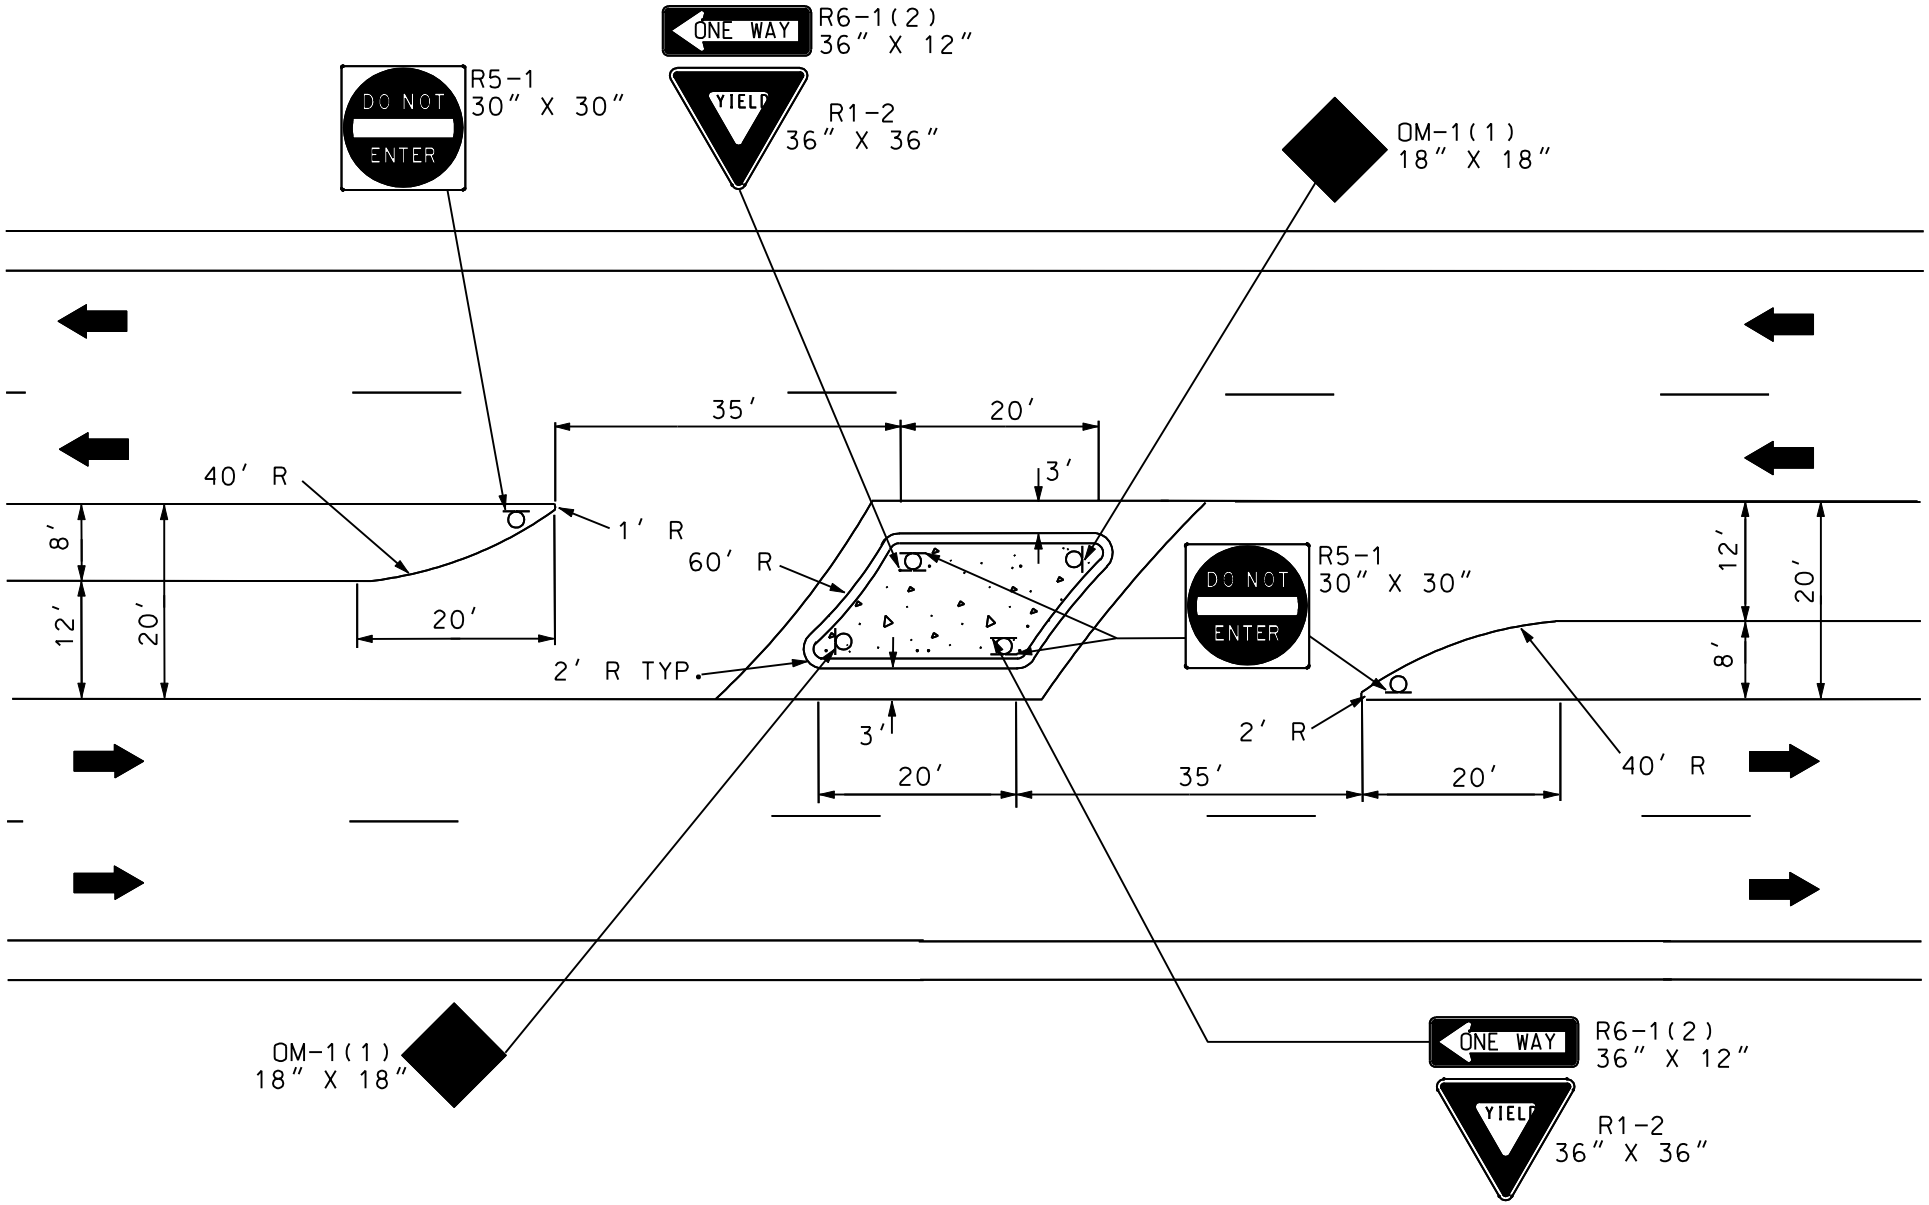

DIRECTIONAL MEDIAN CROSSOVER
20' MEDIAN
ENGINEERING ACCESS PERMITS