CONTRACT [redacted] STA. [redacted]

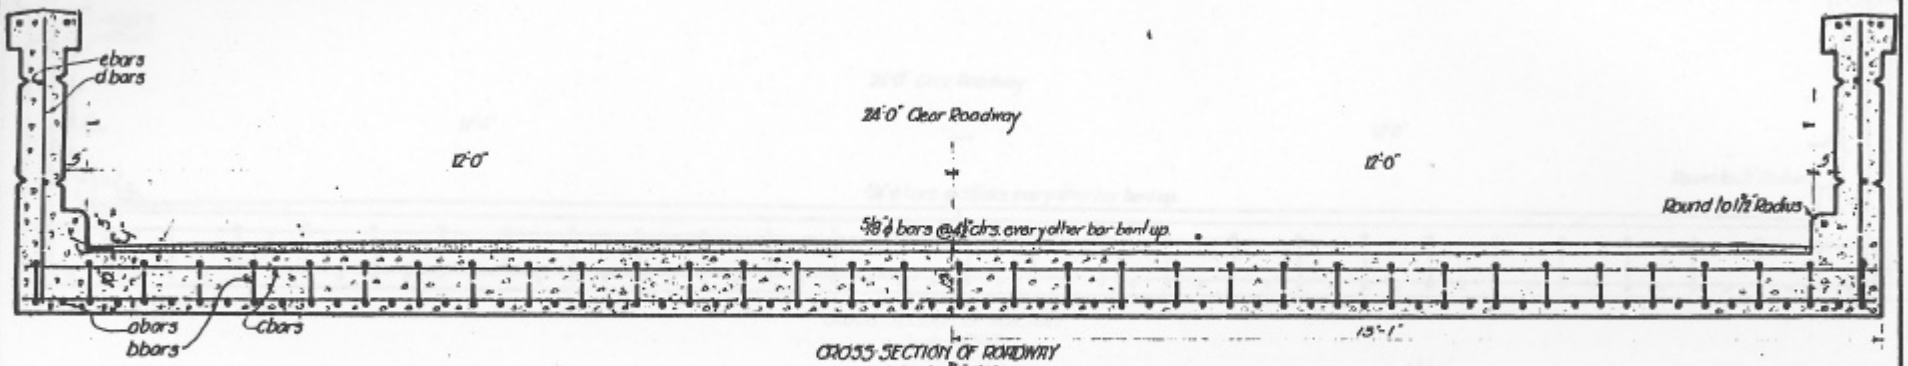

CROSS SECTION OF ROADWAY
Scale, ¾"=1'-0"

General Notes,

All concrete in superstructure to be Class "A", 1:2:4 Mix.

All steel to be deformed bars.

All intersecting bars shall be rigidly wired together with No. 16 annealed wire.

Interior paneling to be the same as exterior paneling. Specifications - Bridge 1920.

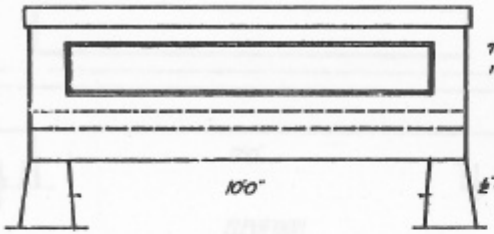

ELEVATION
Scale, ¾"=1'-0"

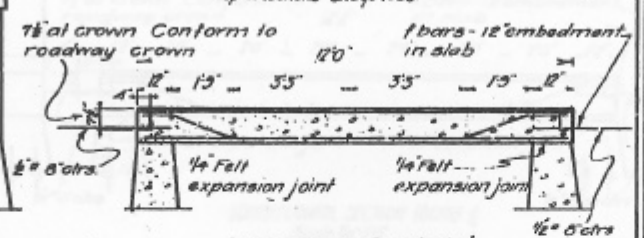

LONGITUDINAL SECTION ALONG ℄
Scale, ¾"=1'-0"

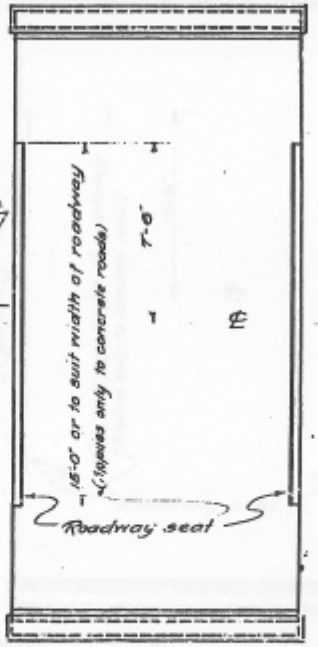

PLAN
Scale, ¼"=1'-0"

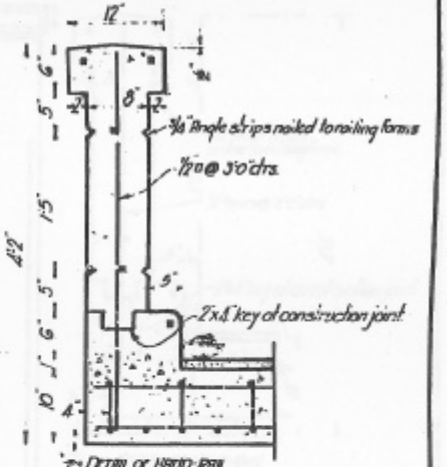

℄ DETAIL OF HAND RAIL
Scale, 1"=1'-0"

Note	No.	Size	Length	Total Lnth	wt. per ft.	Total Wt.
a	34	5/8" ϕ	11'-9"	399'-6"		
b	35	5/8" ϕ	11'-11"	417'-1"		
c	5	5/8" ϕ	25'-3"	126'-3"	1.04	983
d	10	1/2" □	3'-5"	37'-6"		
e	10	1/2" □	11'-5"	117'-6"	.85	132
* f	46	1" ϕ	4'-0"	184'-0"	3.85	1.56

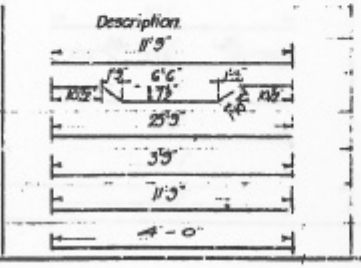

APPROXIMATE QUANTITIES FOR PRELIMINARY ESTIMATE ONLY

13.3 cu. yds. Class "A" Concrete in superstructure.

[redacted] pounds deformed steel bars.

* If [redacted] surfacing is of other material than concrete [redacted] bars from steel list.

STATE OF MARYLAND
STATE ROADS COMMISSION
BALTIMORE, MD.

STANDARD 10' SLAB BRIDGE

Scales, Various — Mar. 1, 1922

J. N. MACMILL, CHAIRMAN & CHIEF ENGINEER

MADE BY L.B.L. ... APPROVED

TRACED BY L.B.L. ----

CORRECT ---------- CHIEF DRFT.

BRIDGE ENGR.

A-10