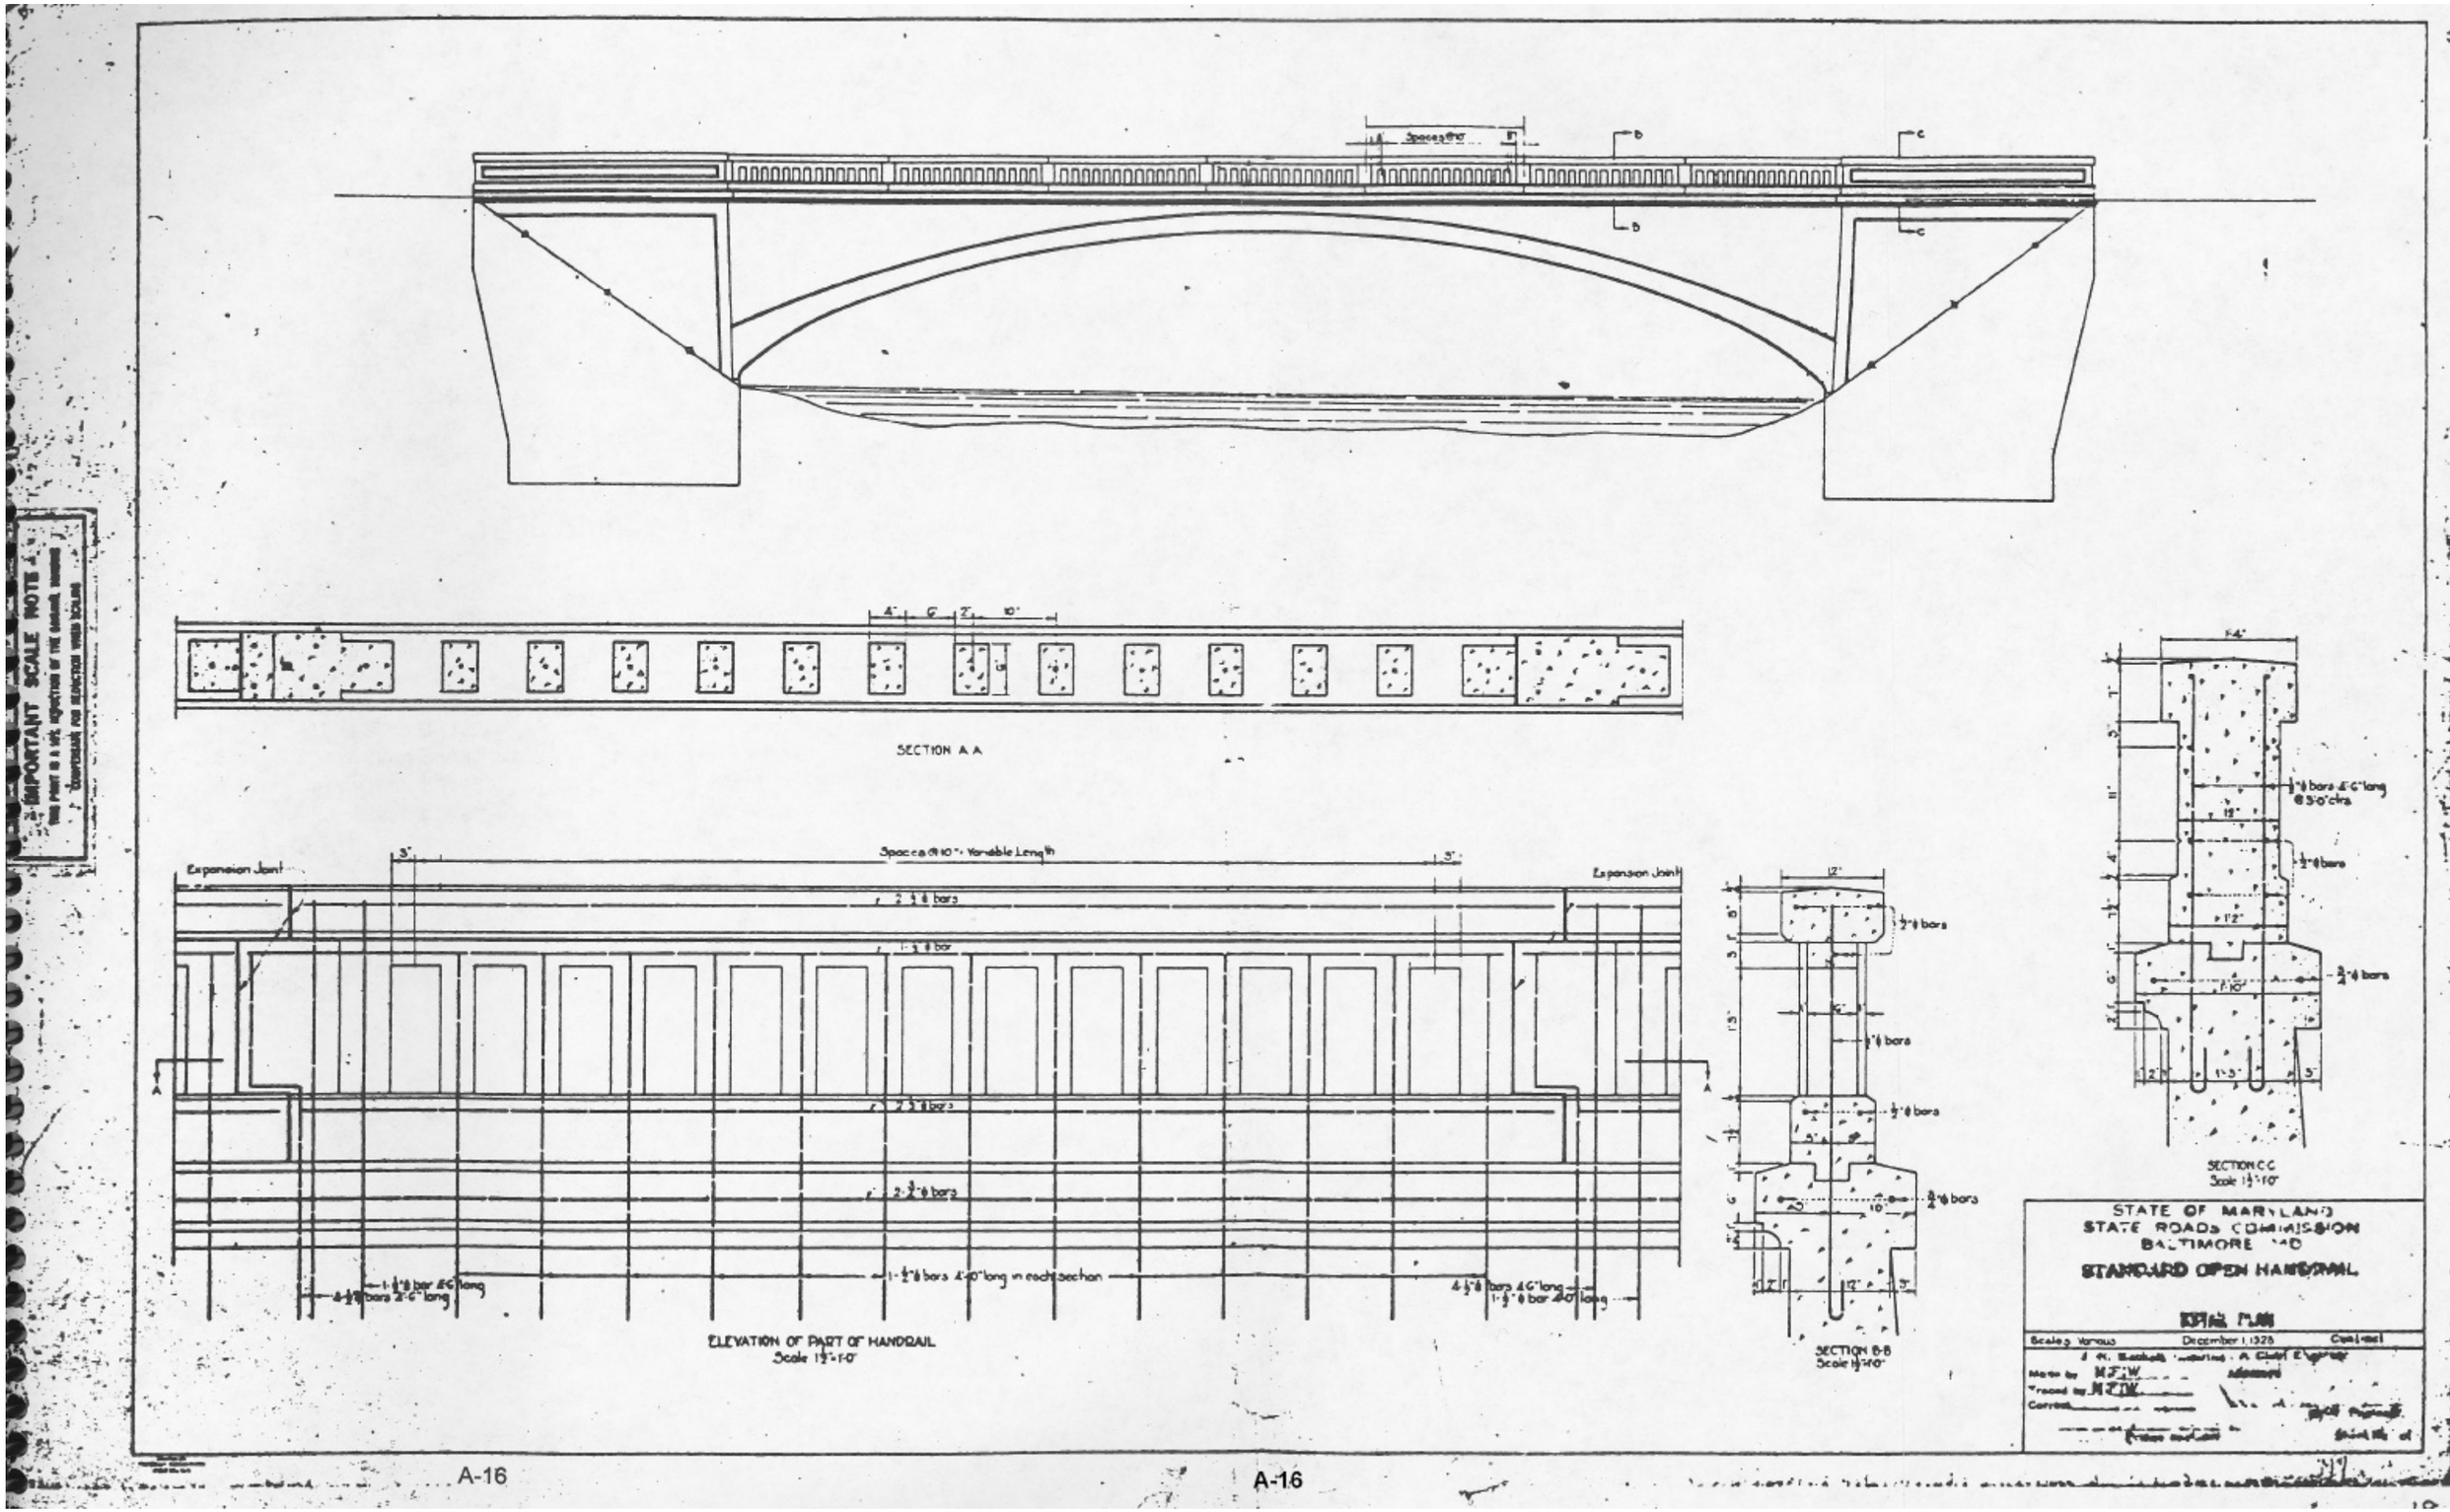

Spaces @ 10"
SECTION A-A
Expansion Joint
Spaces @ 10" = Variable Length
2-3/4" ϕ bars
1-3/4" ϕ bar
2-3/4" ϕ bars
2-3/4" ϕ bars
1-1/2" ϕ bars 4'-0" long in each section
4-1/2" ϕ bars 4'-6" long
1-1/2" ϕ bar 4'-0" long
ELEVATION OF PART OF HANDRAIL
Scale 1 1/2" = 1'-0"
1/2" ϕ bars
3/4" ϕ bars
SECTION B-B
Scale 1 1/2" = 1'-0"
1/2" ϕ bars 4'-6" long @ 3'-0" ctrs
1/2" ϕ bars
3/4" ϕ bars
SECTION C-C
Scale 1 1/2" = 1'-0"
STATE OF MARYLAND
STATE ROADS COMMISSION
BALTIMORE MD
STANDARD OPEN HANDRAIL
Scales Various
December 1, 1928
Made by M.F.W.
Traced by M.F.W.
Correct

A-16